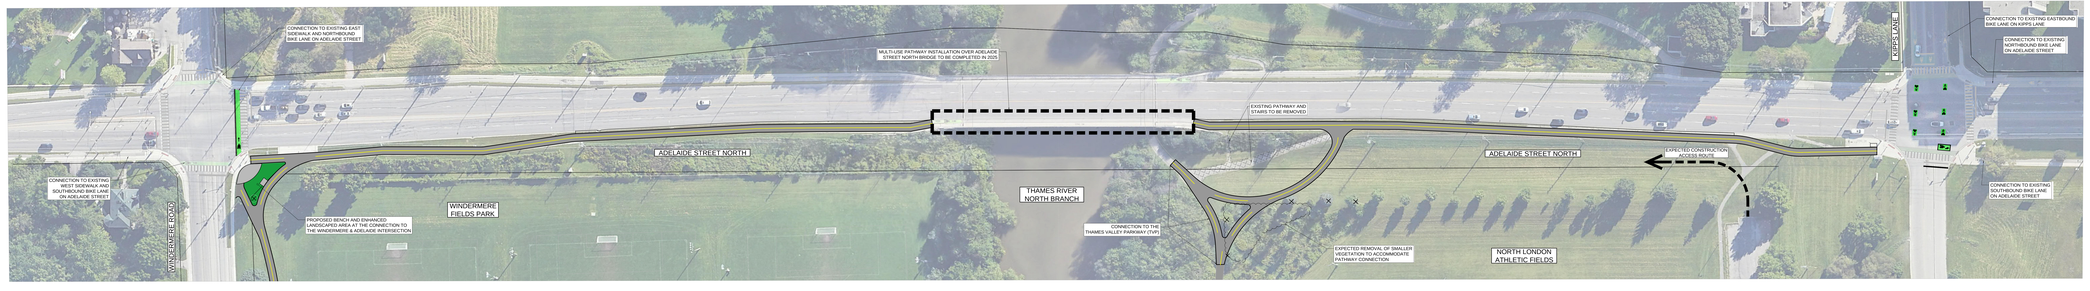

LEGEND

- CROSS-RIDE PAVEMENT MARKING
- SHARROW PAVEMENT MARKING
- LEFT TURN QUEUE BOX
- PROPOSED MULTI-USE PATHWAY (TYPICALLY 3.5m WIDE)
- TREE REMOVAL (EXPECTED TREE REMOVAL TREES TO BE FINALIZED)

DILLON CONSULTING

London

LEGEND

- CROSS-RIDE PAVEMENT MARKING
- SHARROW PAVEMENT MARKING
- LEFT TURN QUEUE BOX
- PROPOSED MULTI-USE PATHWAY (TYPICALLY 3.5m WIDE)
- EXPECTED TREE REMOVAL (EXPECTED TREE REMOVAL TREES TO BE FINALIZED)

DILLON CONSULTING

London