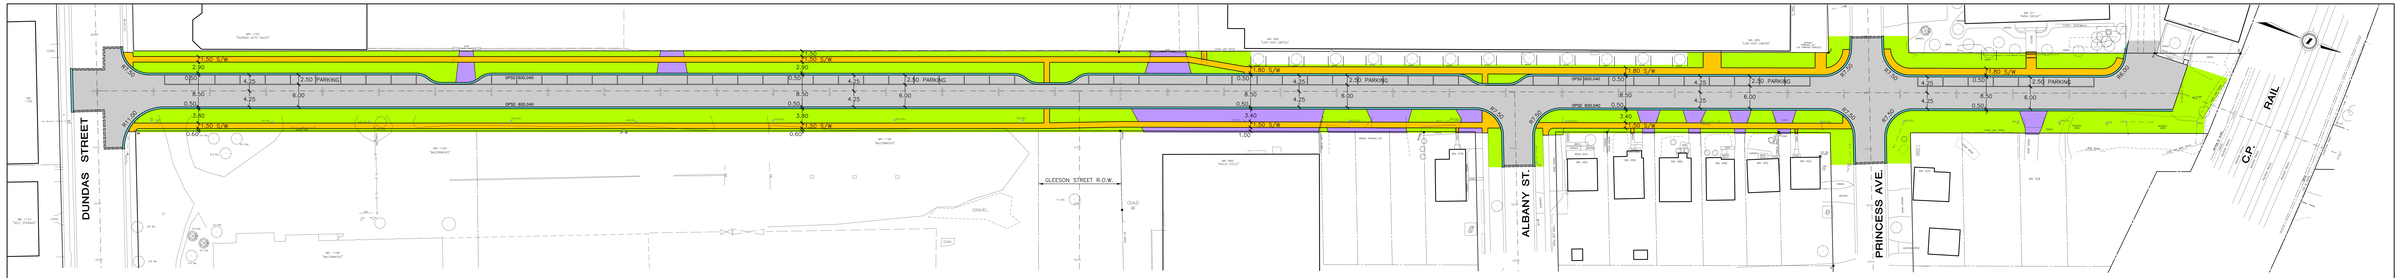

CONTRACT #4 - McCORMICK BOULEVARD - PROPOSED SURFACE WORKS
- ON STREET PARKING SPACES = 52 + 7 (MN 511) = 59

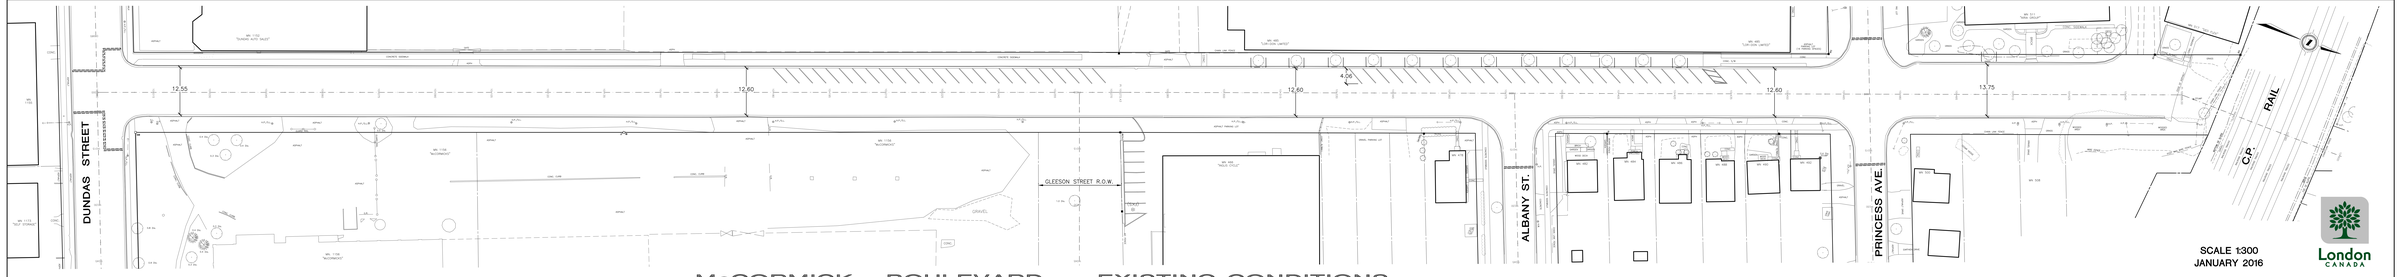

McCORMICK BOULEVARD - EXISTING CONDITIONS
- ON STREET PARKING SPACES = 52 + 17 (MN 511) = 69

SCALE 1:300
JANUARY 2016

London CANADA

AGM PLAN • SURVEY • ENGINEER
ARCHIBALD, GRAY & McKAY ENGINEERING LTD.
35 WHITE OAK ROAD, LONDON, ON. N6E 2Z9
PHONE 519-685-5300 FAX 519-685-5301
EMAIL info@agm.on.ca WEB www.agm.on.ca