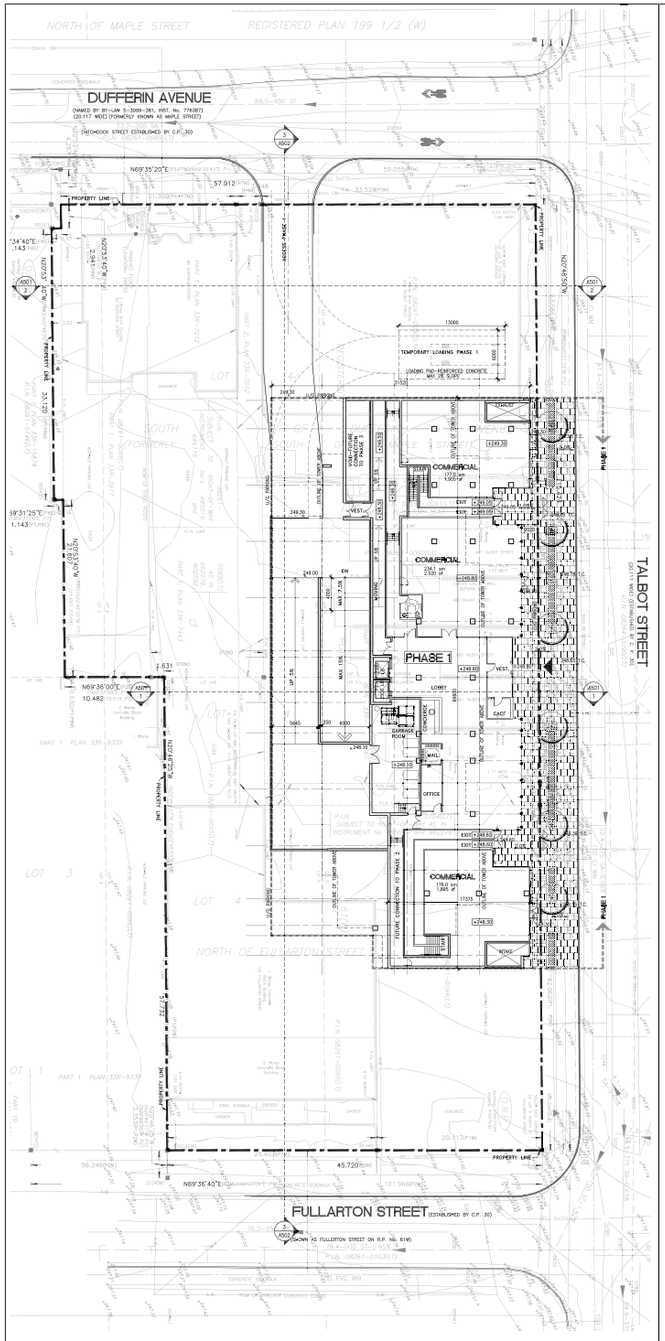

1 301 GROUND FLOOR PLAN – PHASE 1
SCALE 1:200

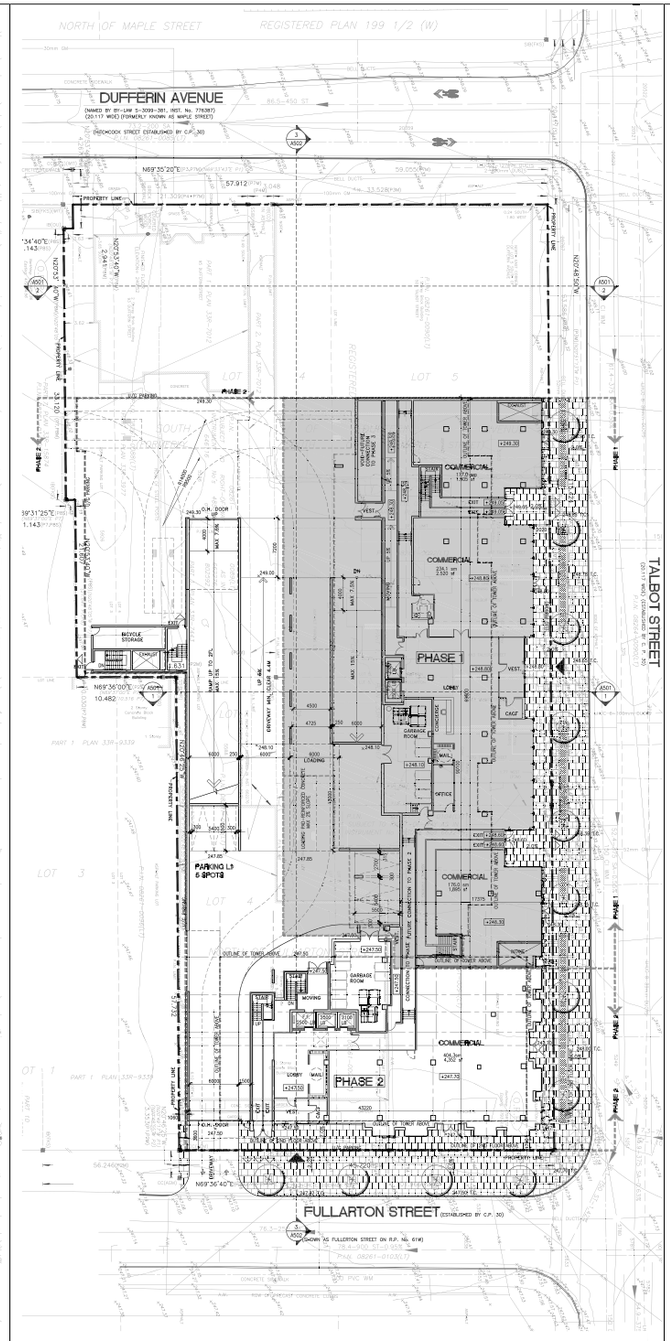

2 301 GROUND FLOOR PLAN – PHASE 1,2
SCALE 1:200

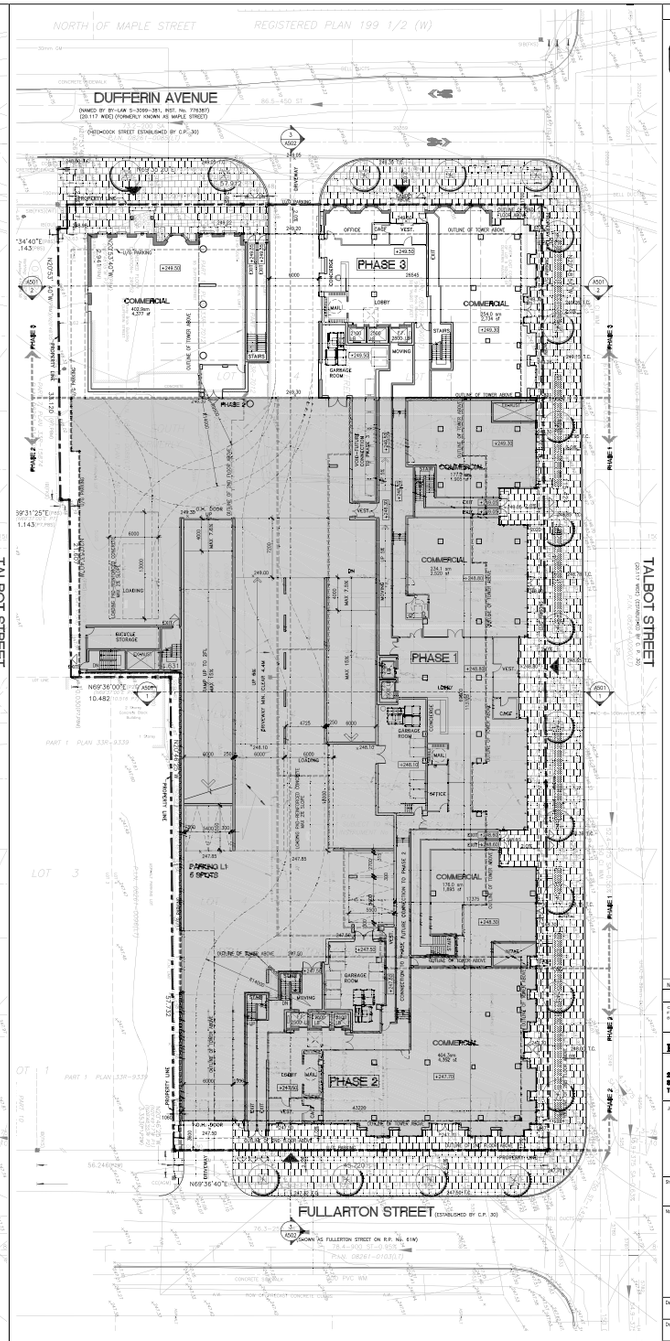

3 301 GROUND FLOOR PLAN – PHASE 1,2&3
SCALE 1:200

GENERAL NOTES

NOT FOR CONSTRUCTION

SHADED AREAS DENOTE - PREVIOUSLY BUILT PHASES

NO	DATE	REMARKS

REVISIONS

CONTRACTOR MUST VERIFY ALL DIMENSIONS AND BE RESPONSIBLE FOR SAME. REPORT ANY DISCREPANCIES TO THE ARCHITECT BEFORE COMMENCING WORK.

PRINTS ARE NOT TO BE SCALED.

RICHMOND | Architects Ltd.

243 COLLEGE STREET
SECOND FLOOR
TORONTO, ONTARIO M5T 1R5

t. 416 961 1567
f. 416 961 1302
RICHMONDARCH.COM

Job Title
Proposed Mixed Used Development
Fullarton St. and Talbot St-City of London

Rygar Corporation Inc.
Tel: (519) 318 8001

Drawing Title
GROUND FLOOR PLAN
PHASE 1,2 & 3

Seal

Date Plotted: 04 MAY 2016
Date: 16 NOV 2015
Drawn By:
Scale: 1: 200
Checked By:
Revision Number:

Job No: 2015-004
Drawing No: SP A301