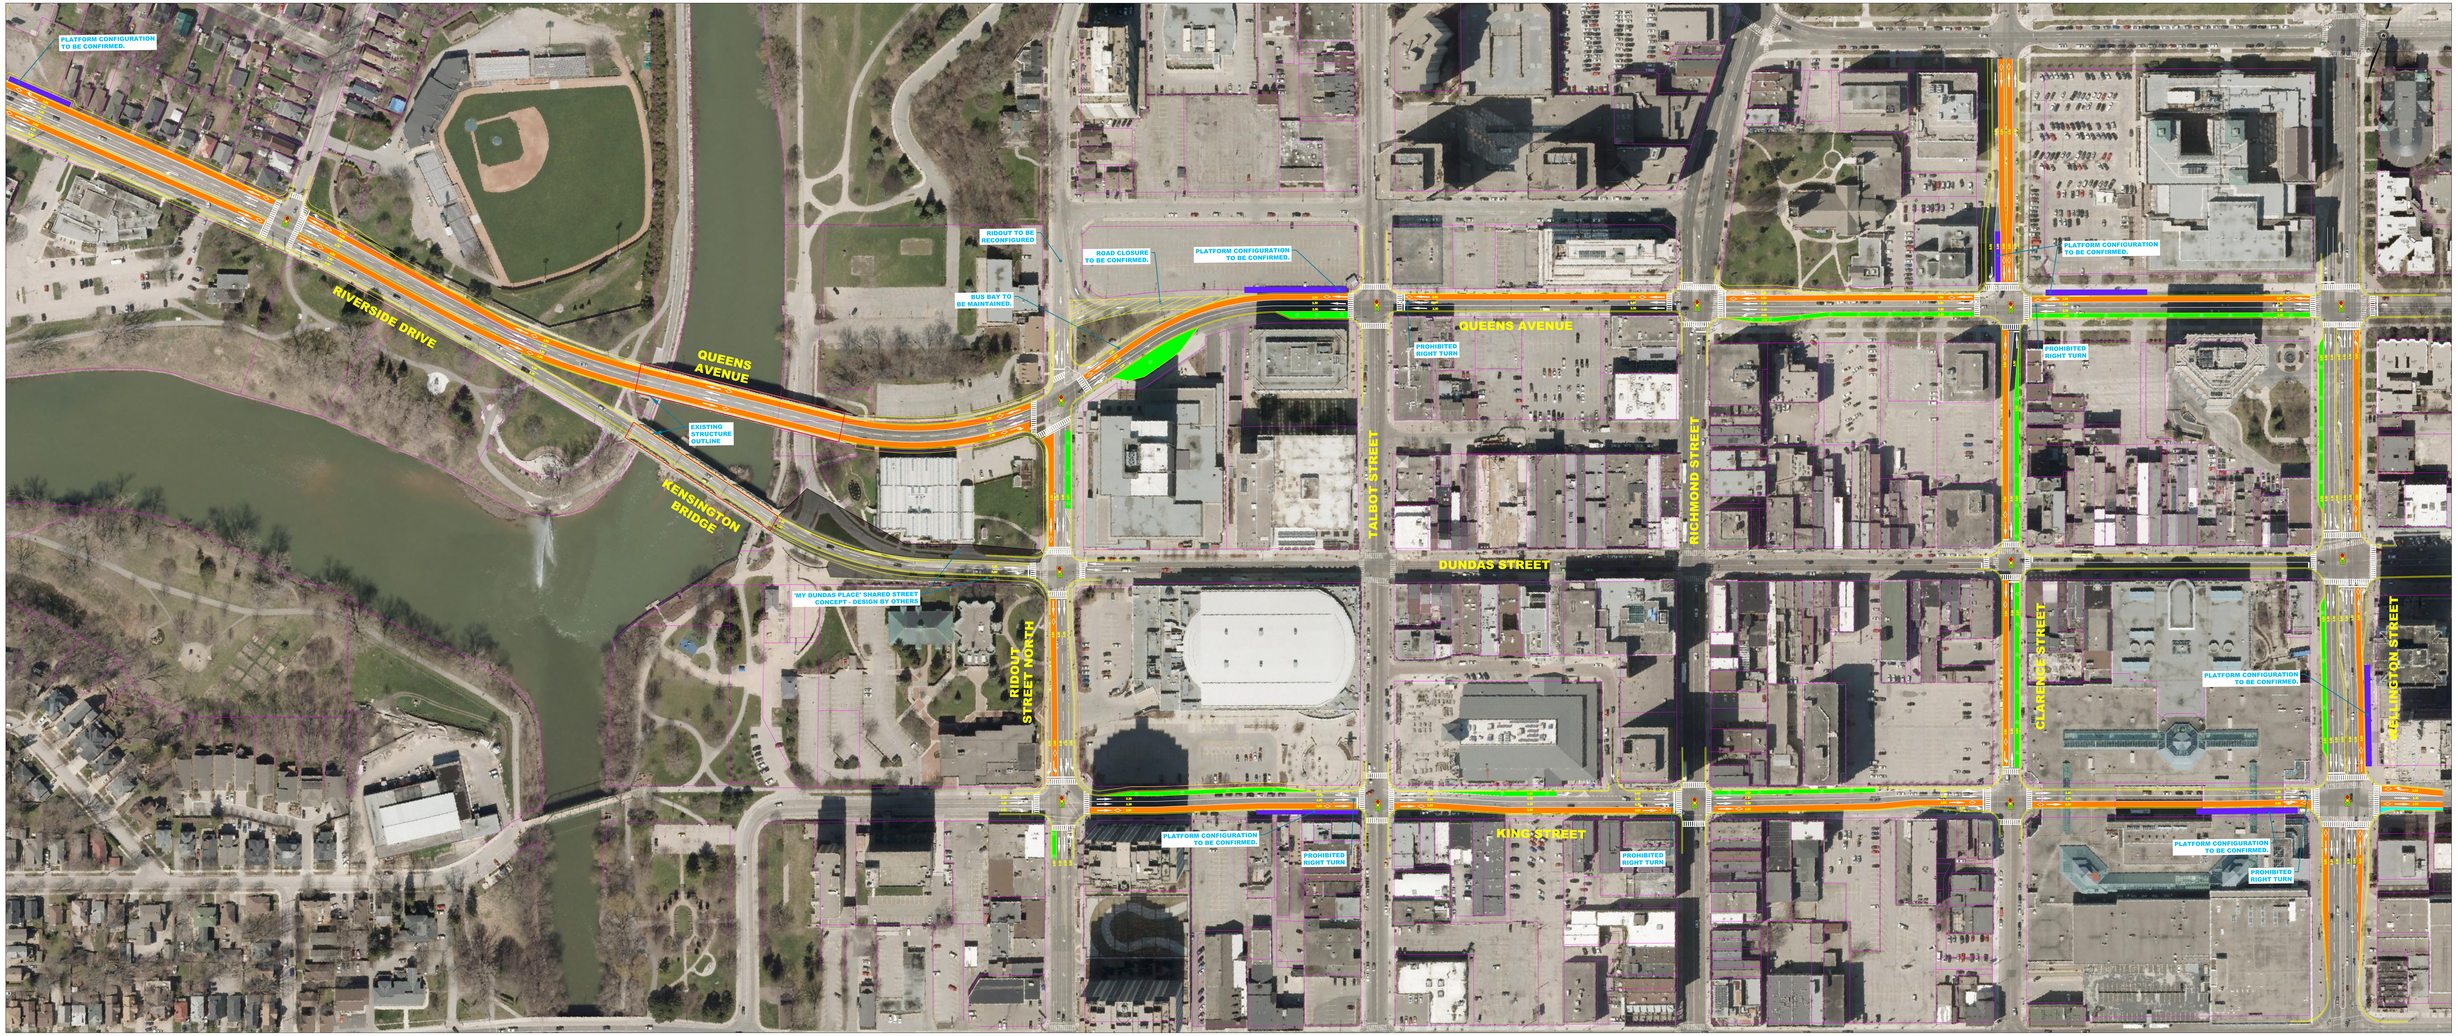

LEGEND:
STATION/RAMP
RAPIDWAY
TRAFFIC LANES
BIKE LANE
PARKING LANE
CURB, SIDEWALK
CROSS WALK
EX RIGHT OF WAY

CONCEPTUAL DESIGN
DOWNTOWN OPTION 2 - KING/QUEEN COUPLET

LONDON RT
RAPID TRANSIT CORRIDORS ENVIRONMENTAL ASSESSMENT
WEST AND SOUTH CORRIDOR

LEGEND:
STATION/RAMP
RAPIDWAY
TRAFFIC LANES
BIKE LANE
PARKING LANE
CURB, SIDEWALK
CROSS WALK
EX RIGHT OF WAY