DRAFT - FOR INTERNAL DISCUSSION ONLY

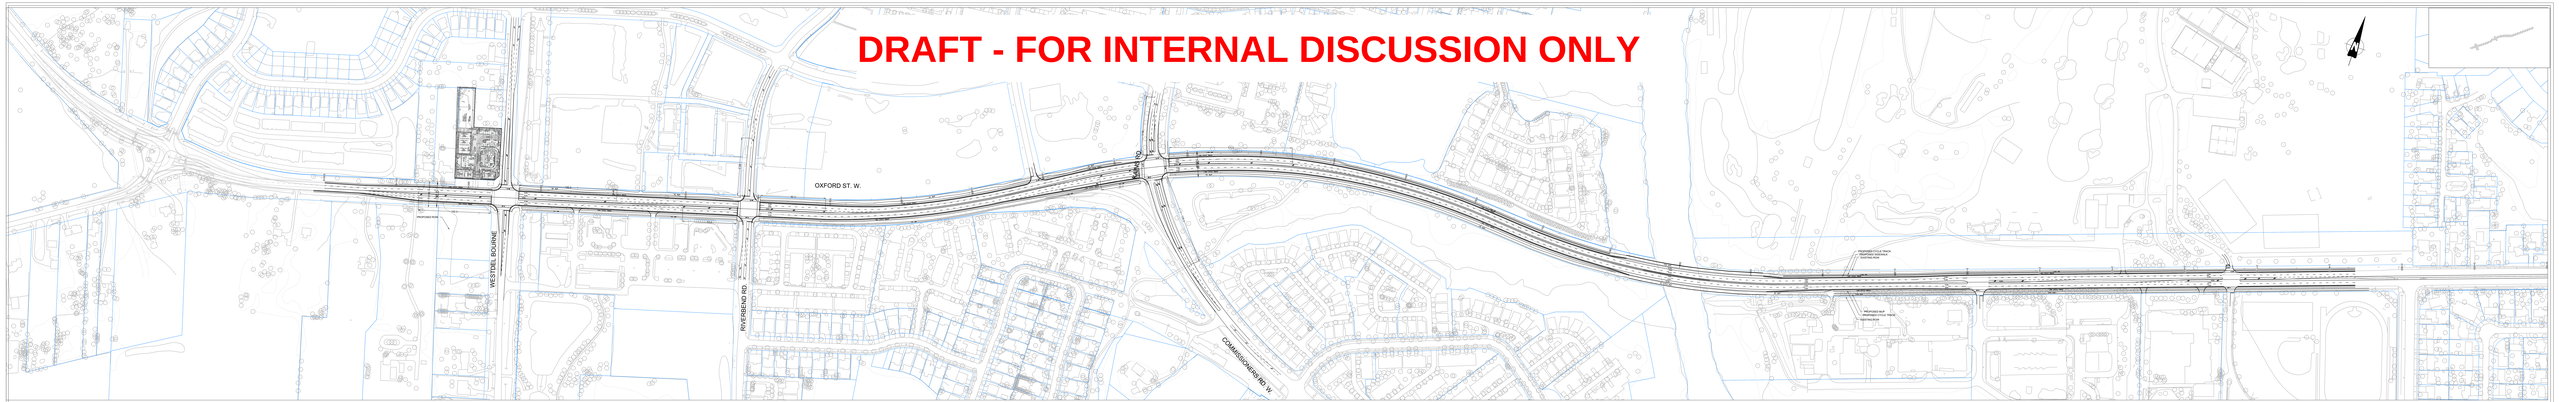

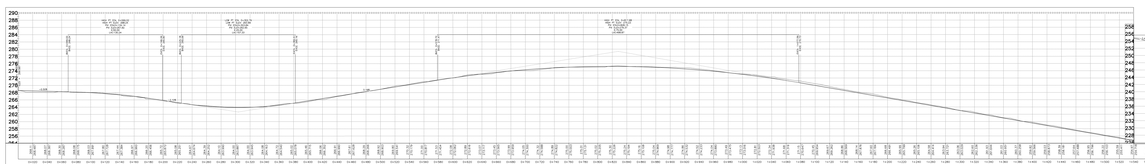

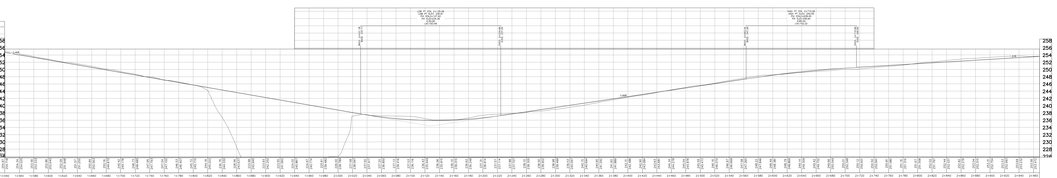

OXFORD STREET WEST IMPROVEMENTS EA STUDY
WESTDEL BOURNE TO SANATORIUM ROAD
PREFERRED DESIGN PRELIMINARY PLAN