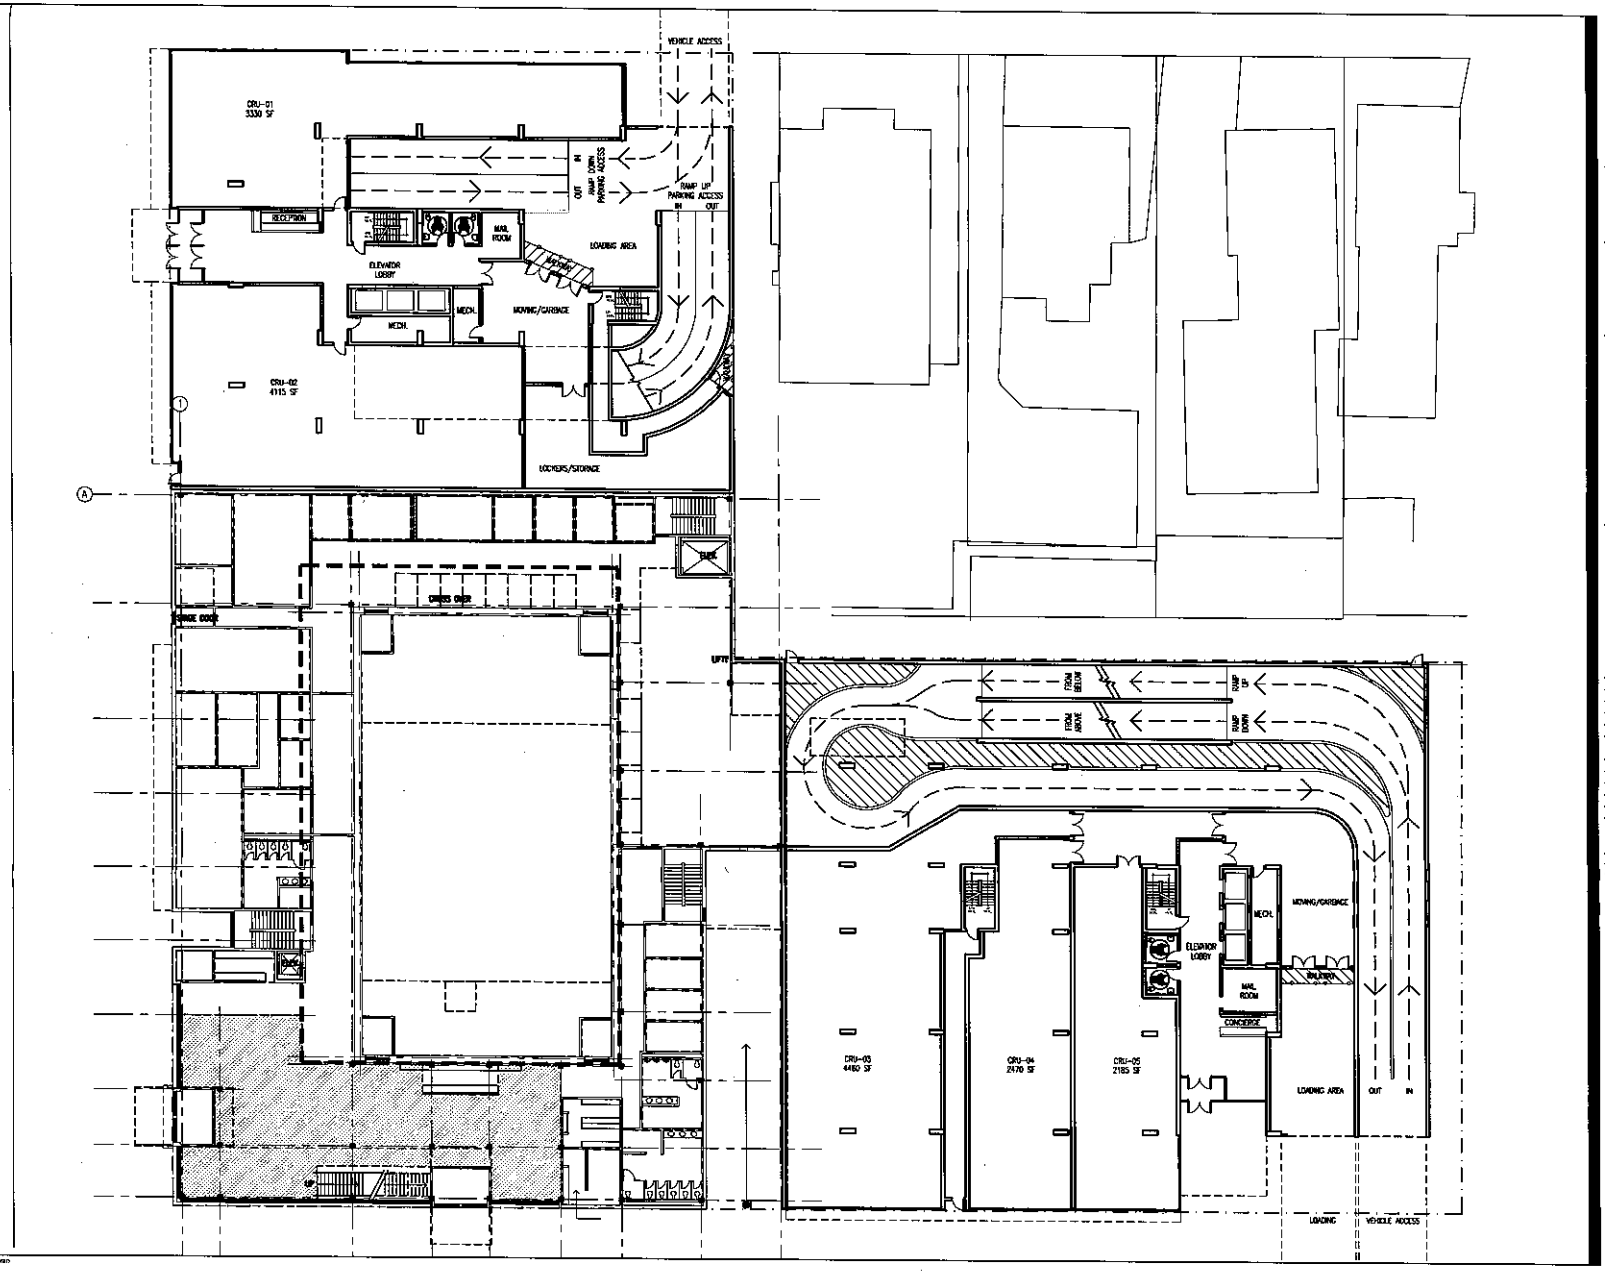

Stantec

401 WELLINGTON STREET WEST
SUITE 100
TORONTO, ONTARIO M5V 1E7
Tel. (416) 598.6693
www.stantec.com

Copyright Reserved

The Consultant shall verify and be responsible for all dimensions. DO NOT scale the drawing - any errors or omissions shall be reported to Stantec without delay.
The Copyright to all design and drawings are the property of Stantec. Reproduction or use for any purpose other than that authorized by Stantec is forbidden.

Consultants

Legend

Notes

Revision	By	Appd.	YY.MM.DD

Issued	By	Appd.	YY.MM.DD

File Name:	PLOT SCALE: 30"		
	Dwn.	Chk'd.	Dsgn.	YY.MM.DD

Permit-Seal

Client/Project
YORK DEVELOPMENTS (LONDON)
MUSIC LONDON TOWERS
London, Ontario

Title
FLOOR PLAN
GROUND LEVEL

Project No.	Scale
160622204	1/16" = 1'-0"

Drawing No.	Sheet	Revision
A401	of	0

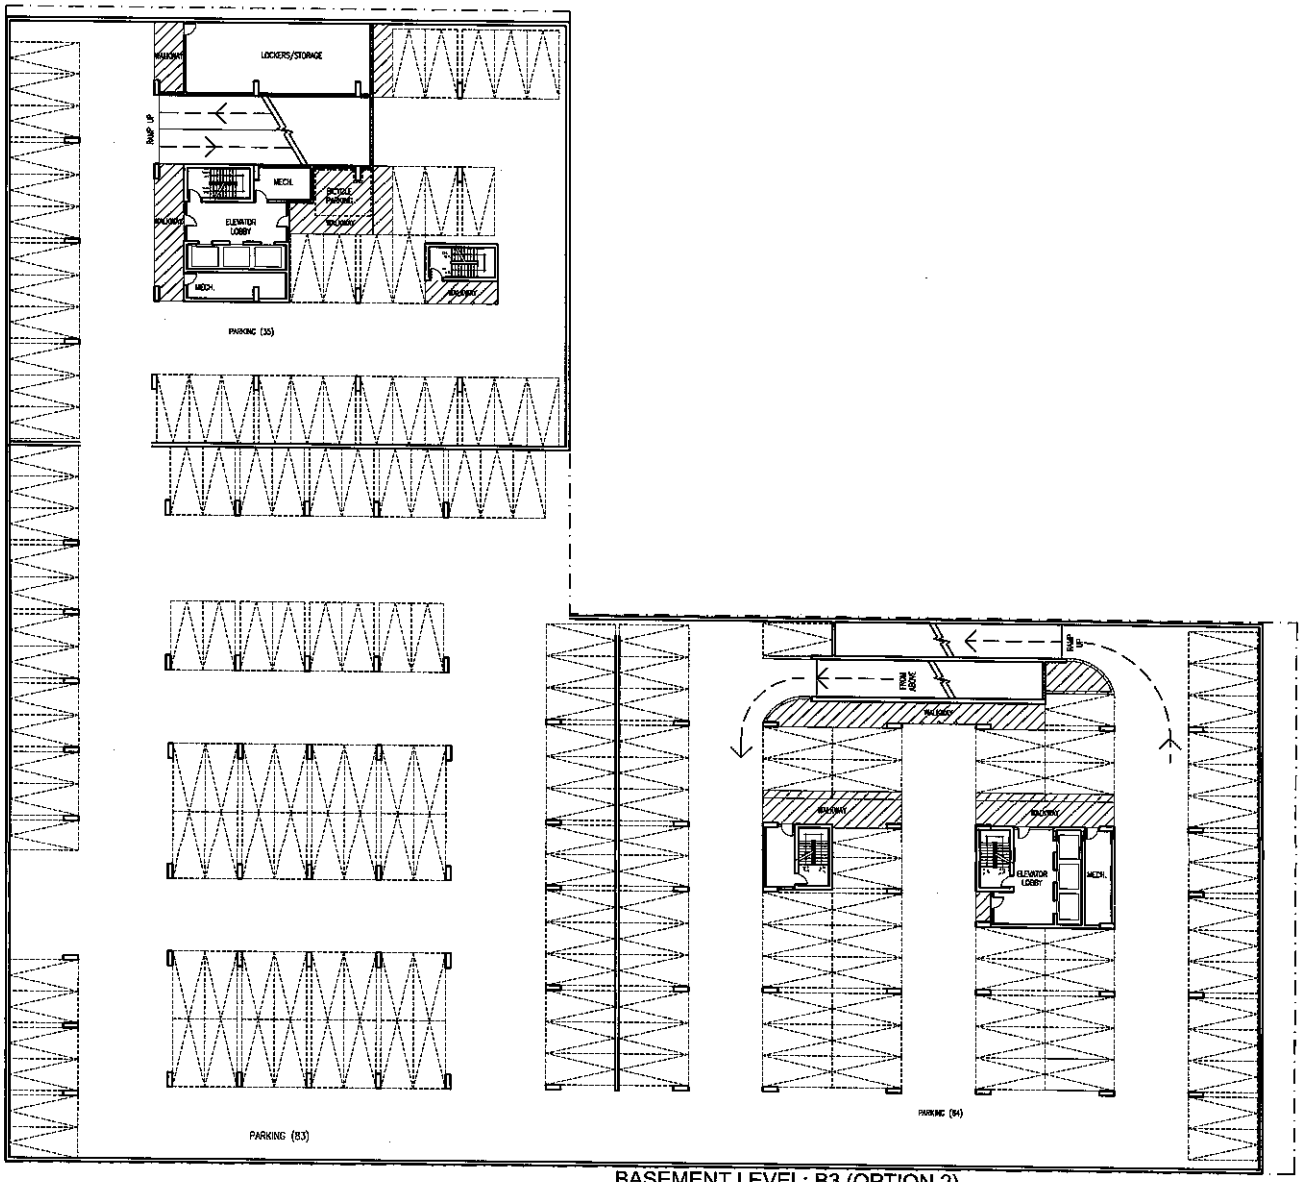

BASEMENT LEVEL: B3 (OPTION 2)

Stantec

401 WELLINGTON STREET WEST
SUITE 100
TORONTO, ONTARIO M5V 1E7
Tel. (416) 598.8693
www.stantec.com

Copyright Reserved

The Contractor shall verify and be responsible for all dimensions. DO NOT scale the drawing - any errors or omissions shall be reported to Stantec without delay.
The Copyrights to all designs and drawings are the property of Stantec. Reproduction or use for any purpose other than that authorized by Stantec is forbidden.

Consultants

Legend

Notes

Revision	By	Appd.	YY.MM.DD

Issued	By	Appd.	YY.MM.DD

File Name:	MWC	JP	
	Dwn.	Chkd.	Dsgn. YY.MM.DD

Permit-Seal

Client/Project
YORK DEVELOPMENTS (LONDON)
MUSIC LONDON TOWERS
London, Ontario

Title
FLOOR PLAN
BASEMENT LEVEL B3

Project No.	Scale
160622204	1/16" = 1'-0"

Drawing No.	Sheet	Revision
A402	of	0

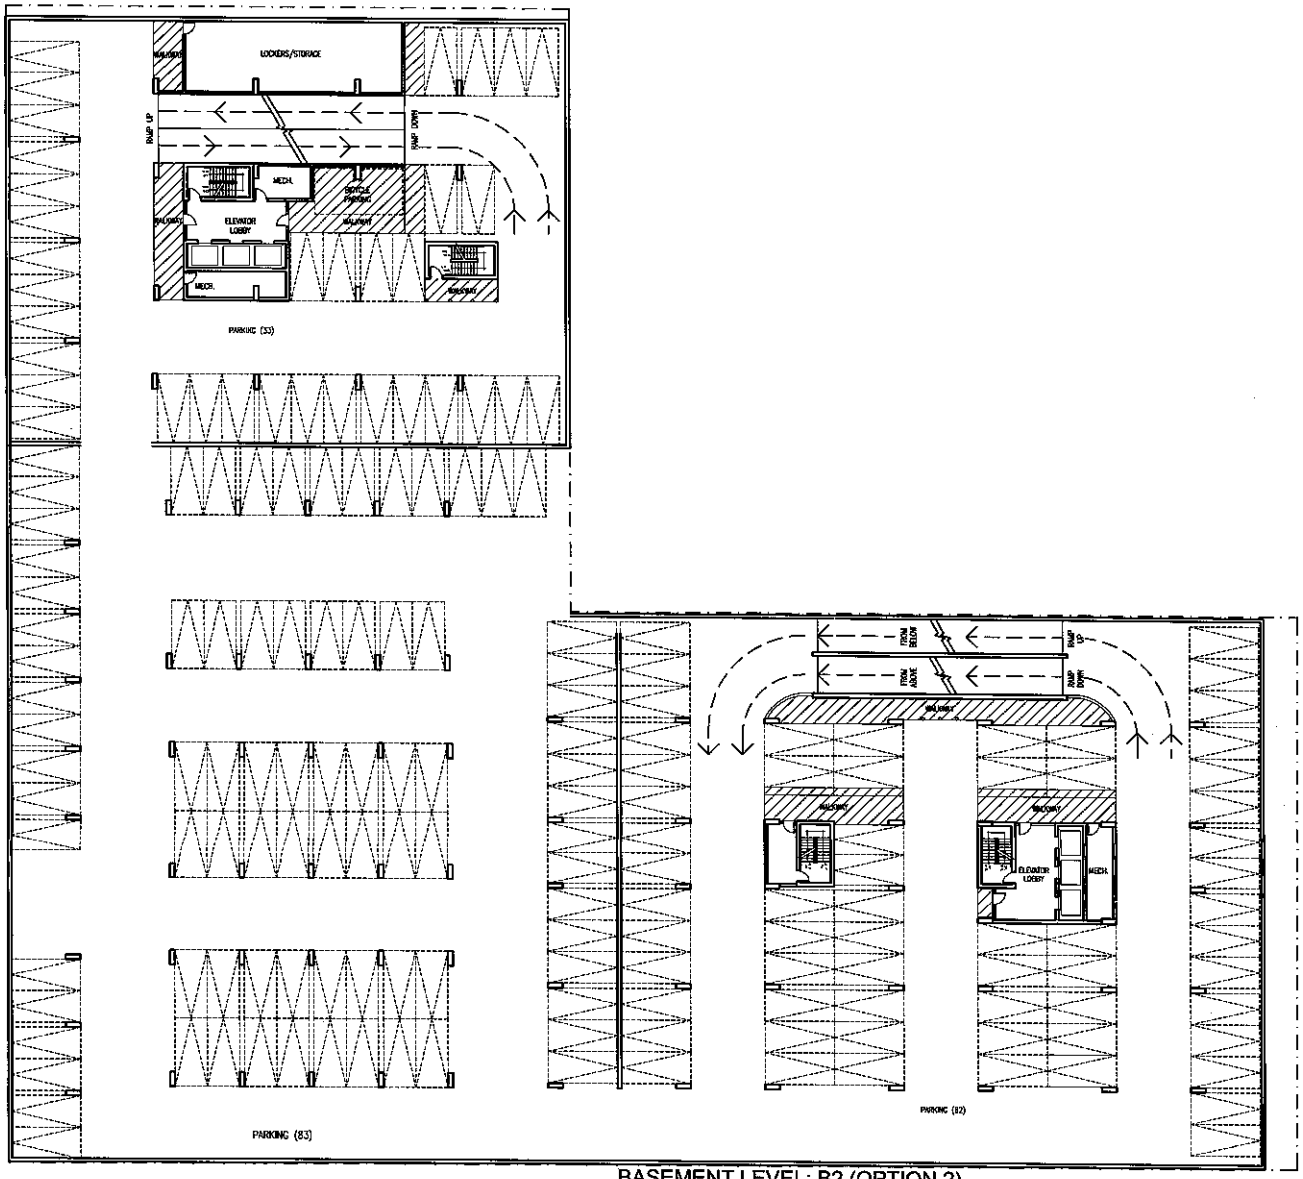

BASEMENT LEVEL: B2 (OPTION 2)

Stantec

401 WELLINGTON STREET WEST
SUITE 100
TORONTO, ONTARIO M5V 1E7
Tel. (416) 696-8693
www.stantec.com

Copyright Reserved

The Contractor shall verify and be responsible for all dimensions. DO NOT scale the drawing - any errors or omissions shall be reported to Stantec without delay.
The Copyright in all designs and drawings are the property of Stantec. Reproduction or use for any purpose other than that authorized by Stantec is forbidden.

Consultants

Legend

Notes

Revision	By	Appd.	YY.MM.DD

Issued	By	Appd.	YY.MM.DD

File Name:	MWC	JP	
	Dwn	Chkd	Dsgn. YY.MM.DD

Permit-Seal

Client/Project
YORK DEVELOPMENTS (LONDON)

MUSIC LONDON TOWERS
London, Ontario

Title
FLOOR PLAN
BASEMENT LEVEL B2

Project No.	Scale
160622204	1/16" = 1'-0"

Drawing No.	Sheet		Revision
A403		of	0

ORIGINAL SHEET - ANSI D

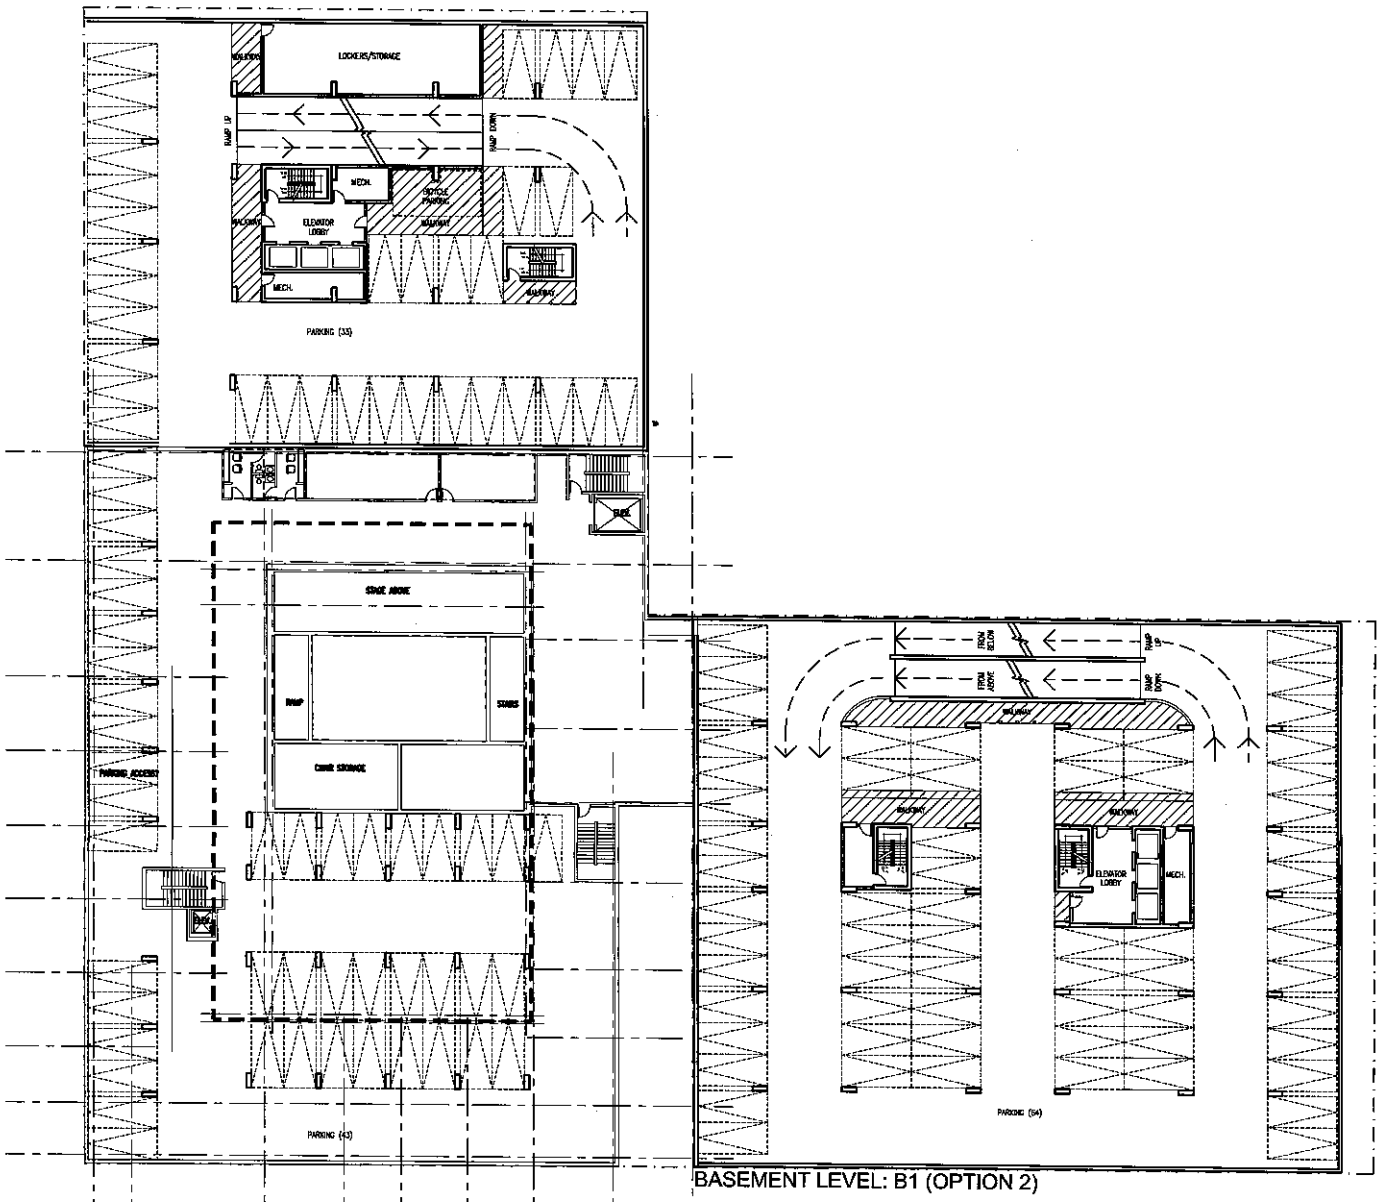

BASEMENT LEVEL: B1 (OPTION 2)

Stantec

401 WELLINGTON STREET WEST
SUITE 100
TORONTO, ONTARIO M5V 1E7
Tel. (416) 598.6893
www.stantec.com

Copyright Reserved

The Contractor shall verify and be responsible for all dimensions. DO NOT scale the drawing - any errors or omissions shall be reported to Stantec without delay.
The Copyrights to all designs and drawings are the property of Stantec. Reproduction or use for any purpose other than that authorized by Stantec is forbidden.

Consultants

Legend

Notes

Revision	By	Appd.	YY.MM.DD

Issued	By	Appd.	YY.MM.DD
File Name:	MWC	JP	
	Dwn.	Chkd.	Dsgn. YY.MM.DD

Permit-Seal

Client/Project
YORK DEVELOPMENTS (LONDON)
MUSIC LONDON TOWERS
London, Ontario

Title
FLOOR PLAN
BASEMENT LEVEL B1

Project No.	Scale
160622204	1/16" = 1'-0"

Drawing No.	Sheet	Revision
A404	of	0

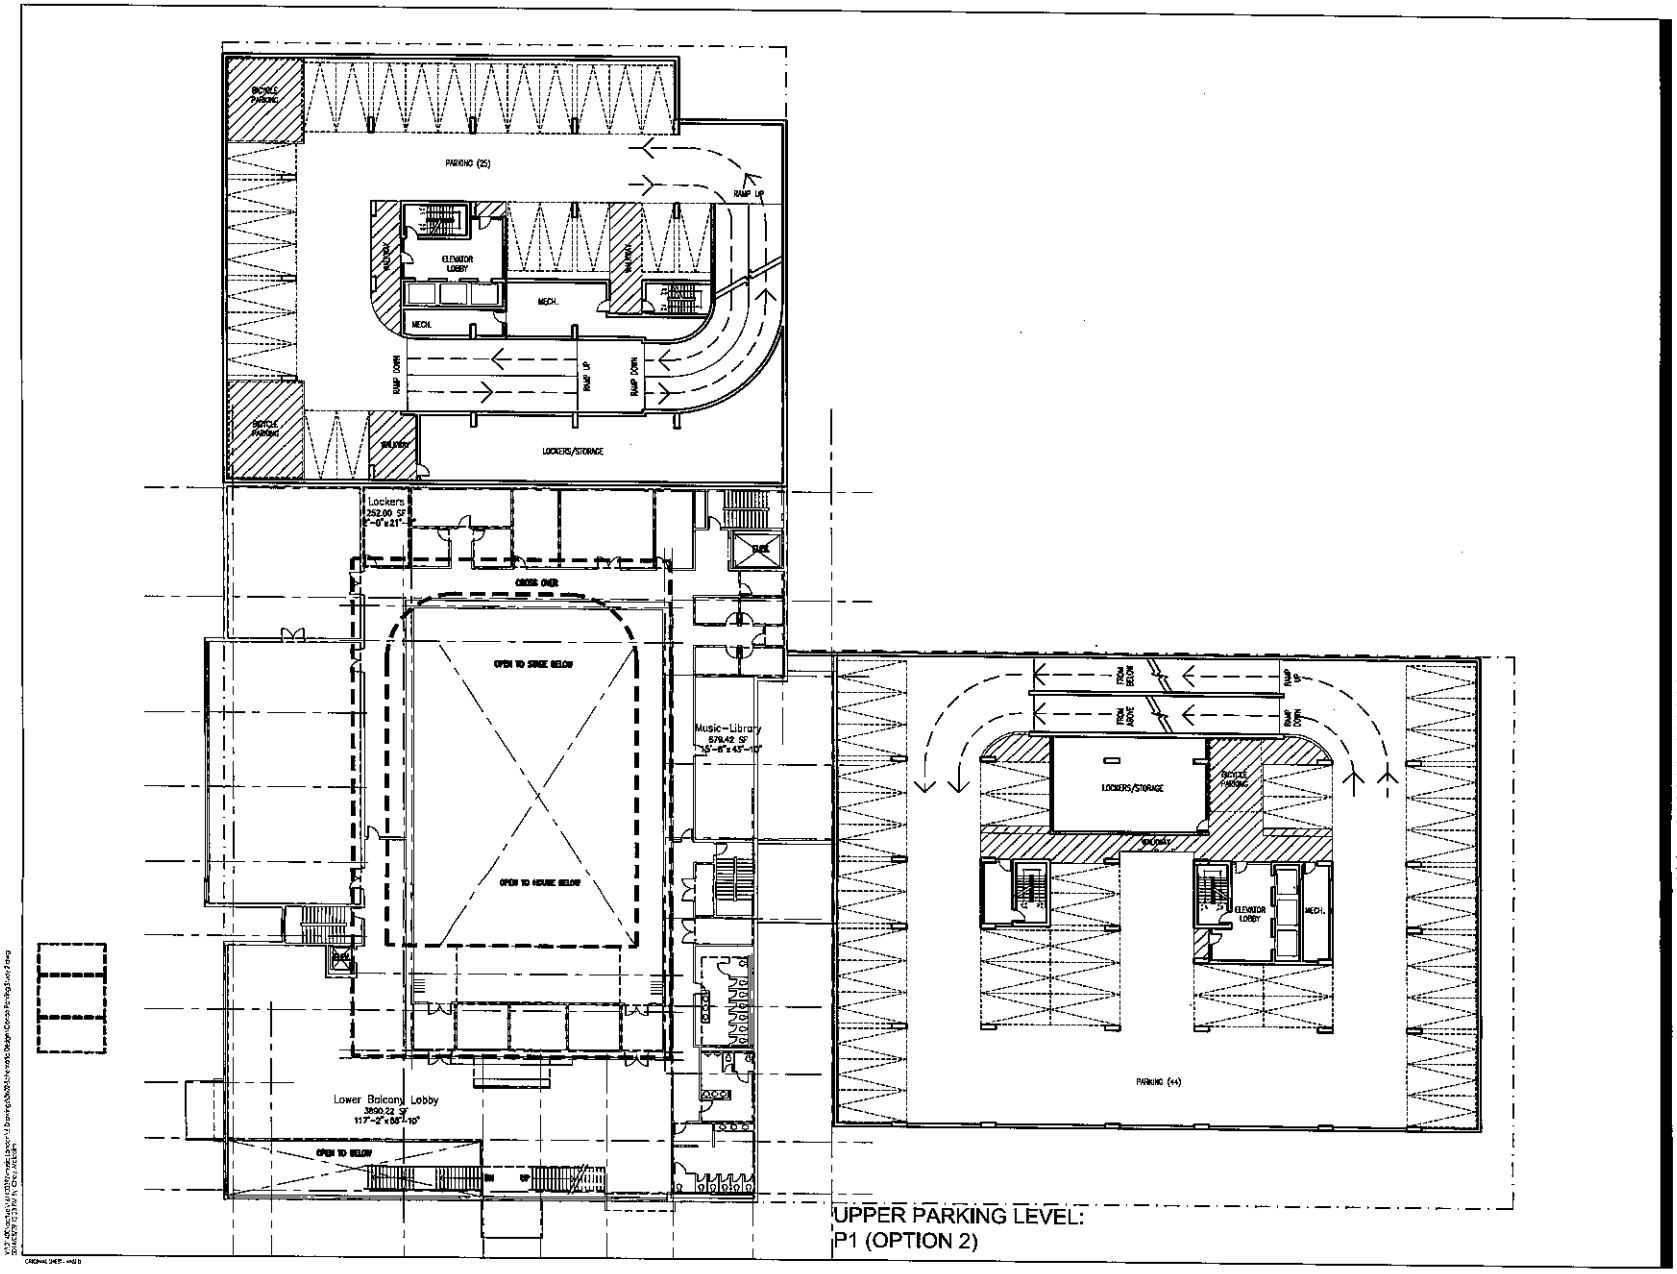

UPPER PARKING LEVEL:
P1 (OPTION 2)

Stantec
401 WELLINGTON STREET WEST
SUITE 300
TORONTO, ONTARIO M5V 3E7
Tel. (416) 598.8693
www.stantec.com

Copyright Reserved
The Contractor shall verify and be responsible for all dimensions. DO NOT scale the drawing - any errors or omissions shall be reported to Stantec without delay.
The Copyrights to all designs and drawings are the property of Stantec. Reproduction or use for any purpose other than that authorized by Stantec is forbidden.

Consultants

Legend

Notes

Revision	By	Appd.	YY.MM.DD

Issued	By	Appd.	YY.MM.DD

File Name: MRC JP
Dwn. Chkd. Dsgn. YY.MM.DD

Permit-Seal

Client/Project
YORK DEVELOPMENTS (LONDON)
MUSIC LONDON TOWERS
London, Ontario

Title
FLOOR PLAN
PARKING LEVEL P1

Project No. 160622904
Scale 1/16" = 1'-0"

Drawing No. A405
Sheet of
Revision 0

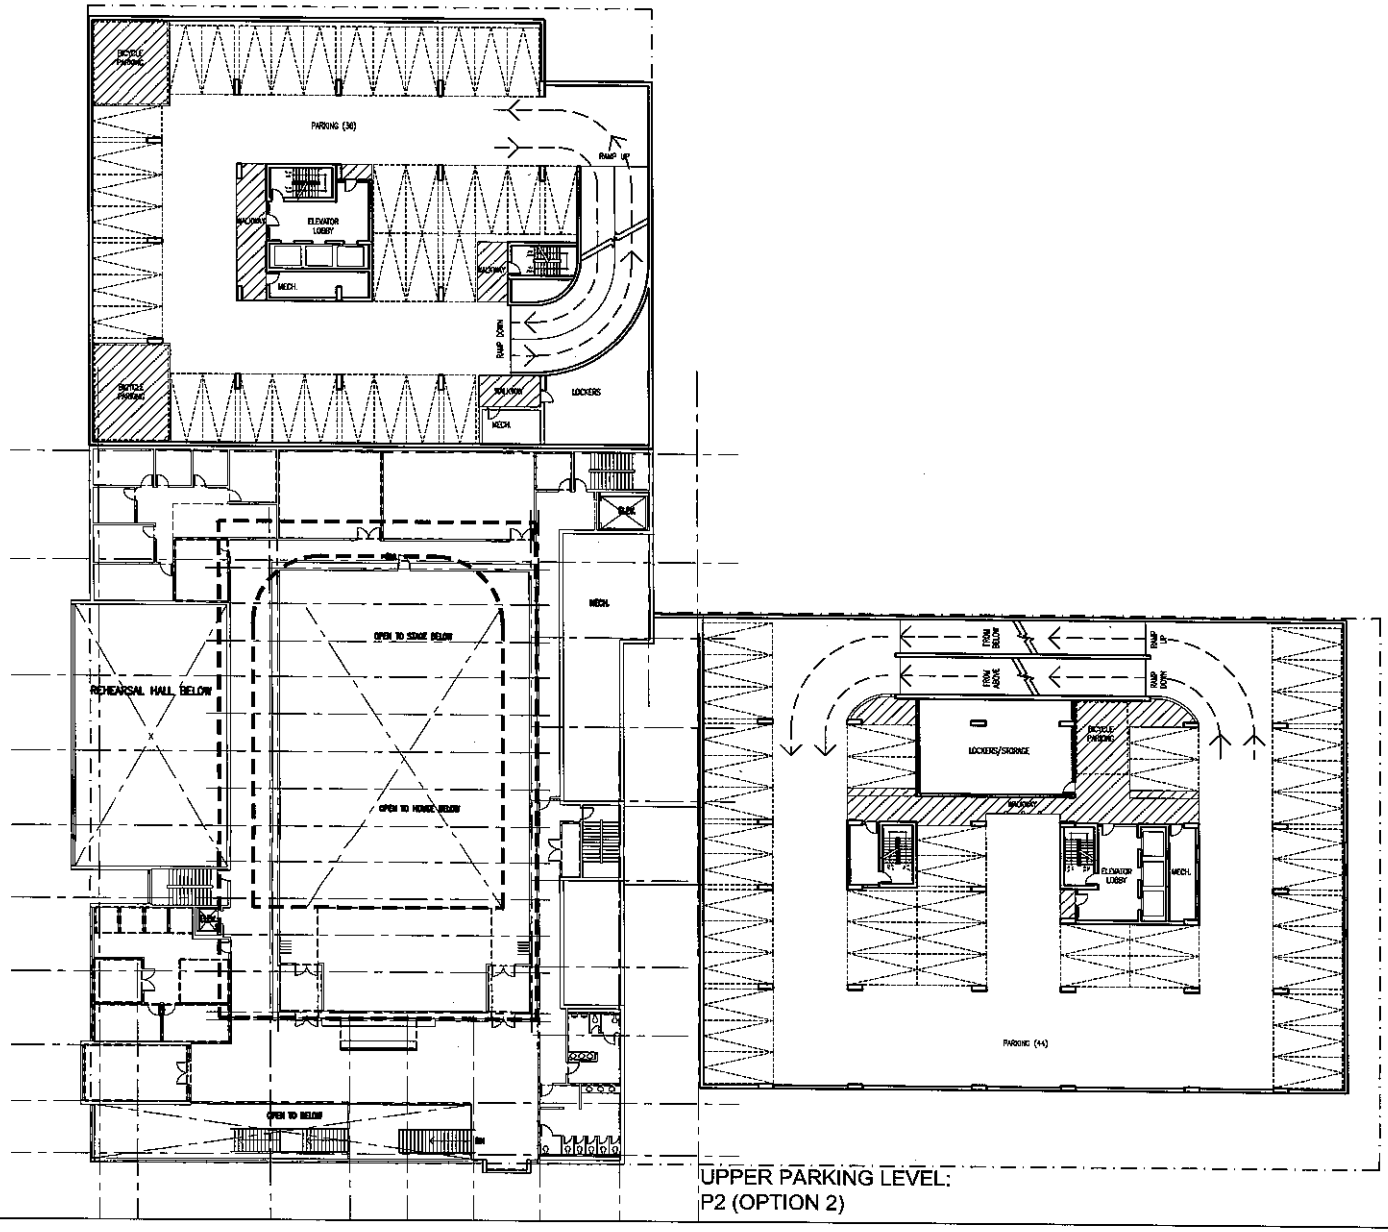

UPPER PARKING LEVEL:
P2 (OPTION 2)

Stantec

401 WELLINGTON STREET WEST
SUITE 100
TORONTO, ONTARIO M5V 1E7
Tel. (416) 598.6593
www.stantec.com

Copyright Reserved
The Contractor shall verify and be responsible for all dimensions. DO NOT scale the drawings - any errors or omissions shall be reported to Stantec without delay.
The Copyright to all designs and drawings are the property of Stantec. Reproduction or use for any purpose other than that authorized by Stantec is forbidden.

Consultants

Legend

Notes

Revision	By	Appd.	YY.MM.DD

Issued	By	Appd.	YY.MM.DD

File Name:	MWC	JP	
	Dwn.	Chkd.	Dsgn. YY.MM.DD

Permit-Seal

Client/Project
YORK DEVELOPMENTS
(LONDON)

MUSIC LONDON
TOWERS
London, Ontario

Title
FLOOR PLAN
PARKING LEVEL P2

Project No.	Scale
160622204	1/16" = 1'-0"

Drawing No.	Sheet	Revision
A406	of	0

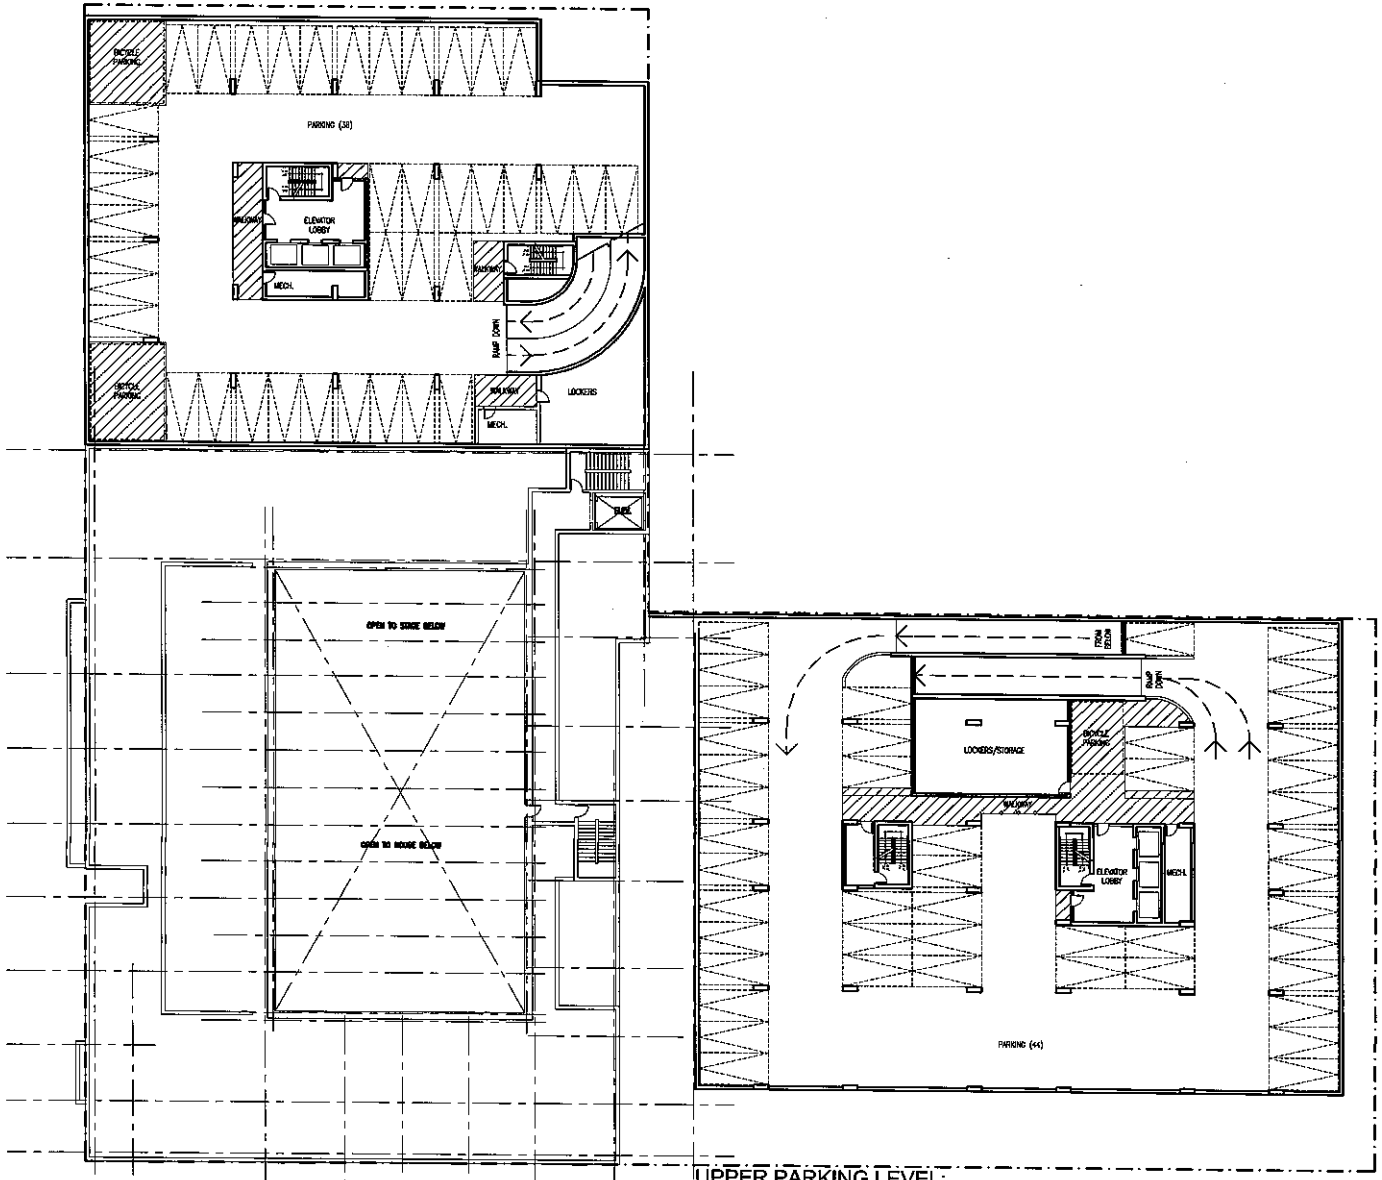

UPPER PARKING LEVEL:
P3 (OPTION 2)

Stantec

401 WELLINGTON STREET WEST
SUITE 100
TORONTO, ONTARIO M5V 1E7
Tel. (416) 598.6693
www.stantec.com

Copyright Reserved
The Contractor must verify and be responsible for all dimensions. DO NOT scale the drawing - any errors or omissions shall be reported to Stantec without delay.
The Copyright to all designs and drawings are the property of Stantec. Reproduction or use for any purpose other than that authorized by Stantec is forbidden.

Consultants

Legend

Notes

Revision	By	Appd.	YY.MM.DD

Issued	By	Appd.	YY.MM.DD
File Name:	MWC Dwn.	JP Chkd.	Dngn. YY.MM.DD

Permit-Seal

Client/Project
YORK DEVELOPMENTS (LONDON)
MUSIC LONDON TOWERS
London, Ontario

Title
FLOOR PLAN
PARKING LEVEL P3

Project No.	Scale	
160622204	1/16" = 1'-0"	
Drawing No.	Sheet	Revision
A407	of	0