Proposed Accessible On-Street Parking
Welington Street near Piccadilly Park
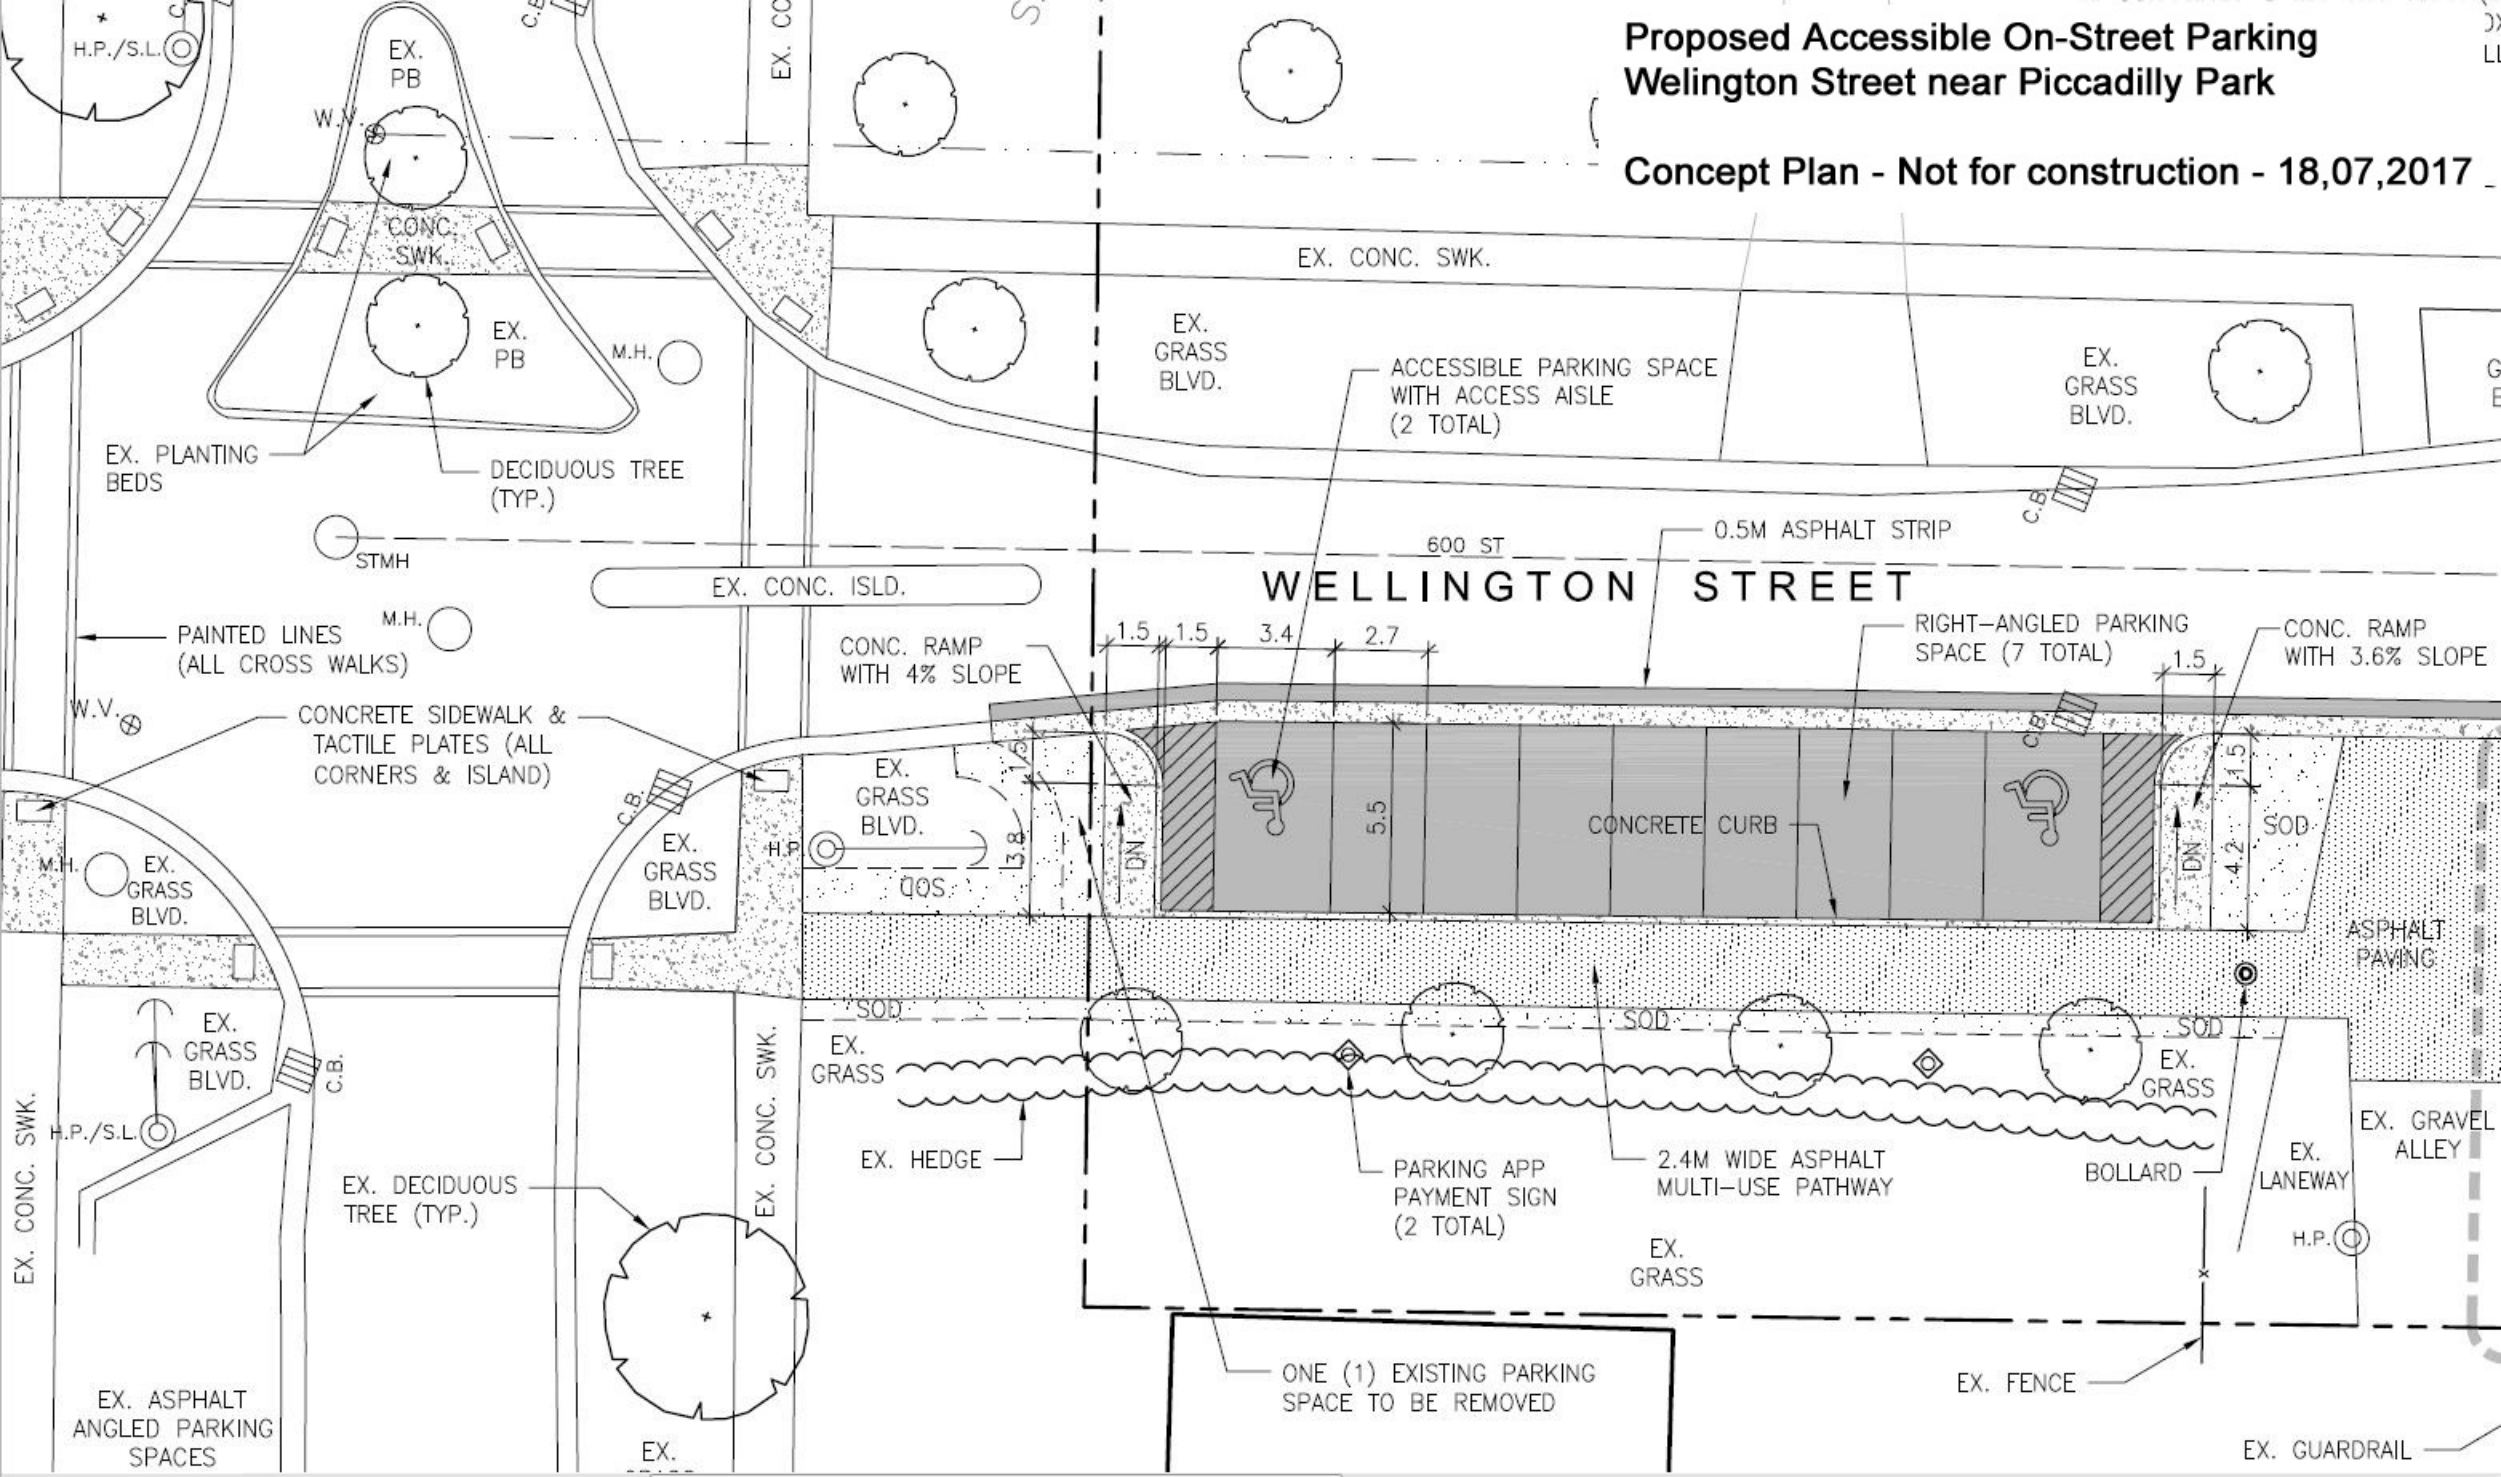
Concept Plan - Not for construction - 18,07,2017