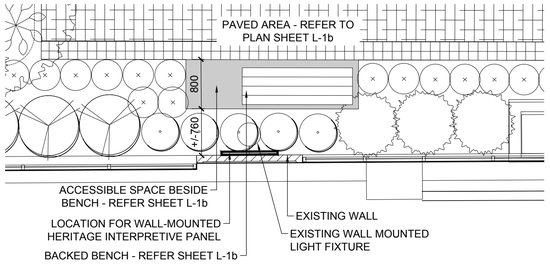

N

1 / L-101 WALL MOUNTED INTERPRETIVE SIGN FRAME - PLAN
SCALE 1:50

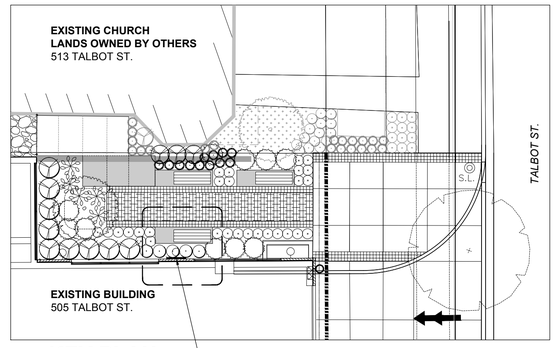

KEY PLAN

SECTION - ENLARGEMENT

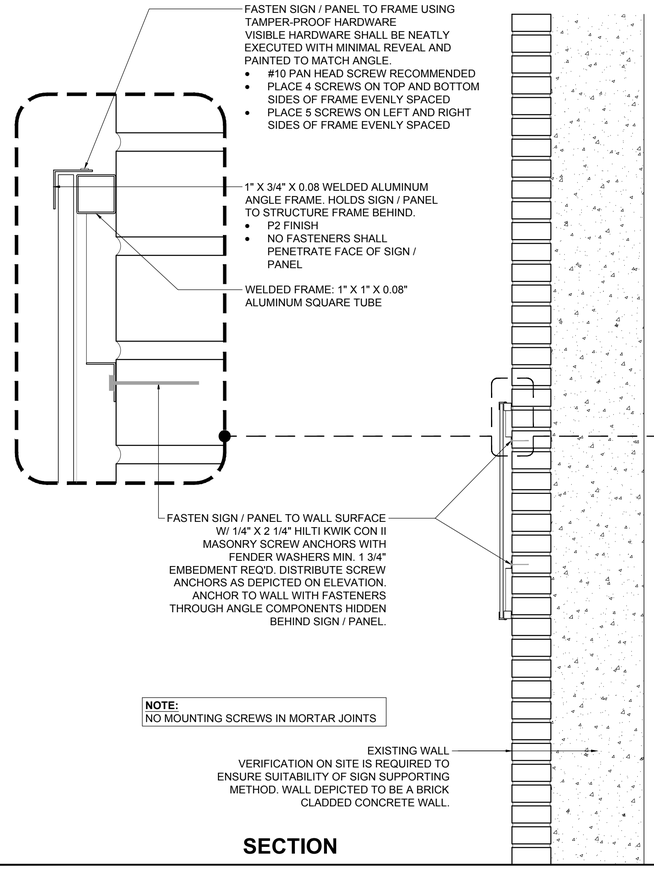

SECTION

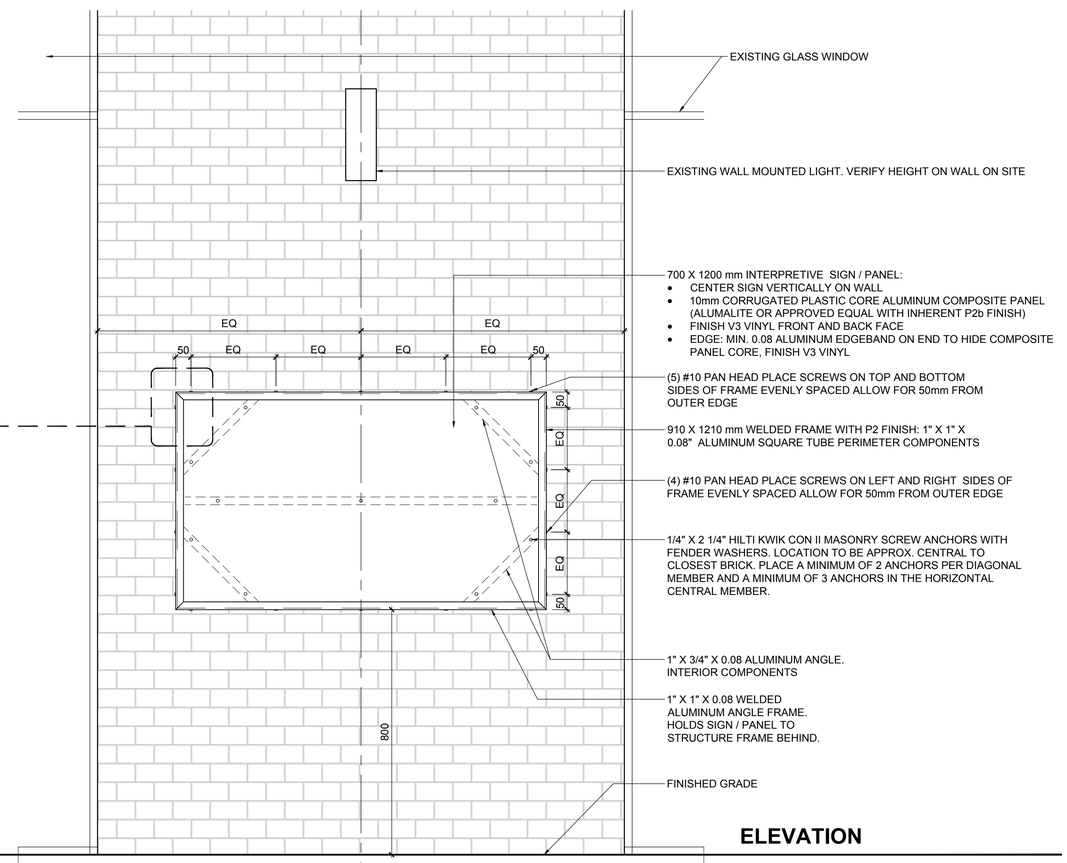

ELEVATION

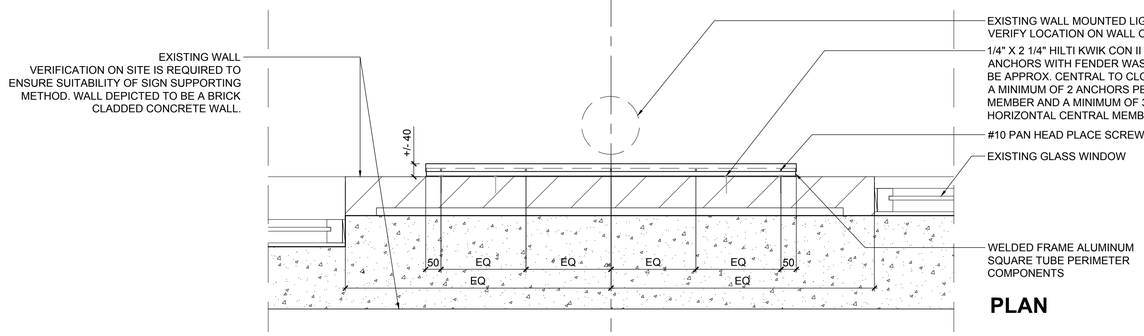

PLAN

2 / L-101 WALL MOUNTED INTERPRETIVE SIGN FRAME - DETAILS
SCALE NTS

C:\Users\cmorin\desktop\161413107 - 505 talbot azure condo\161413107 - 505 talbot_l-detail
2021.03.31 4:42:21 PM

ORIGINAL SHEET - ISO A1

Stantec

Stantec Consulting Ltd.
100-401 Wellington St. West
Toronto ON M5V 1E7
Tel: 416.596.6686
www.stantec.com

Copyright Reserved

The Contractor shall verify and be responsible for all dimensions. DO NOT scale the drawing - any errors or omissions shall be reported to Stantec without delay.
The Copyrights to all designs and drawings are the property of Stantec. Reproduction or use for any purpose other than that authorized by Stantec is forbidden.

Consultant

Notes

Revision	By	Appd	YYYY.MM.DD
A FOR CLIENT REVIEW	CM	DW	2021.03.31

Issued	By	Appd	YYYY.MM.DD
File Name: 161413107 - 505 TALBOT_L-DETAIL	CM	CM	DW	2021.03.31
	Dwn.	Dsgn.	Chkd.	YYYY.MM.DD

Permit/Seal

PRELIMINARY NOT FOR CONSTRUCTION

Not for permits, pricing or other official purposes. This document has not been completed or checked and is for general information or comment only.

Client/Project Logo

Client/Project
Tricar

505 Talbot Azure Condo

London, Ontario

Title
DETAILS

Project No.
160699000

Scale
AS SHOWN

Revision
0

Sheet
1 of 1

Drawing No.
L-101